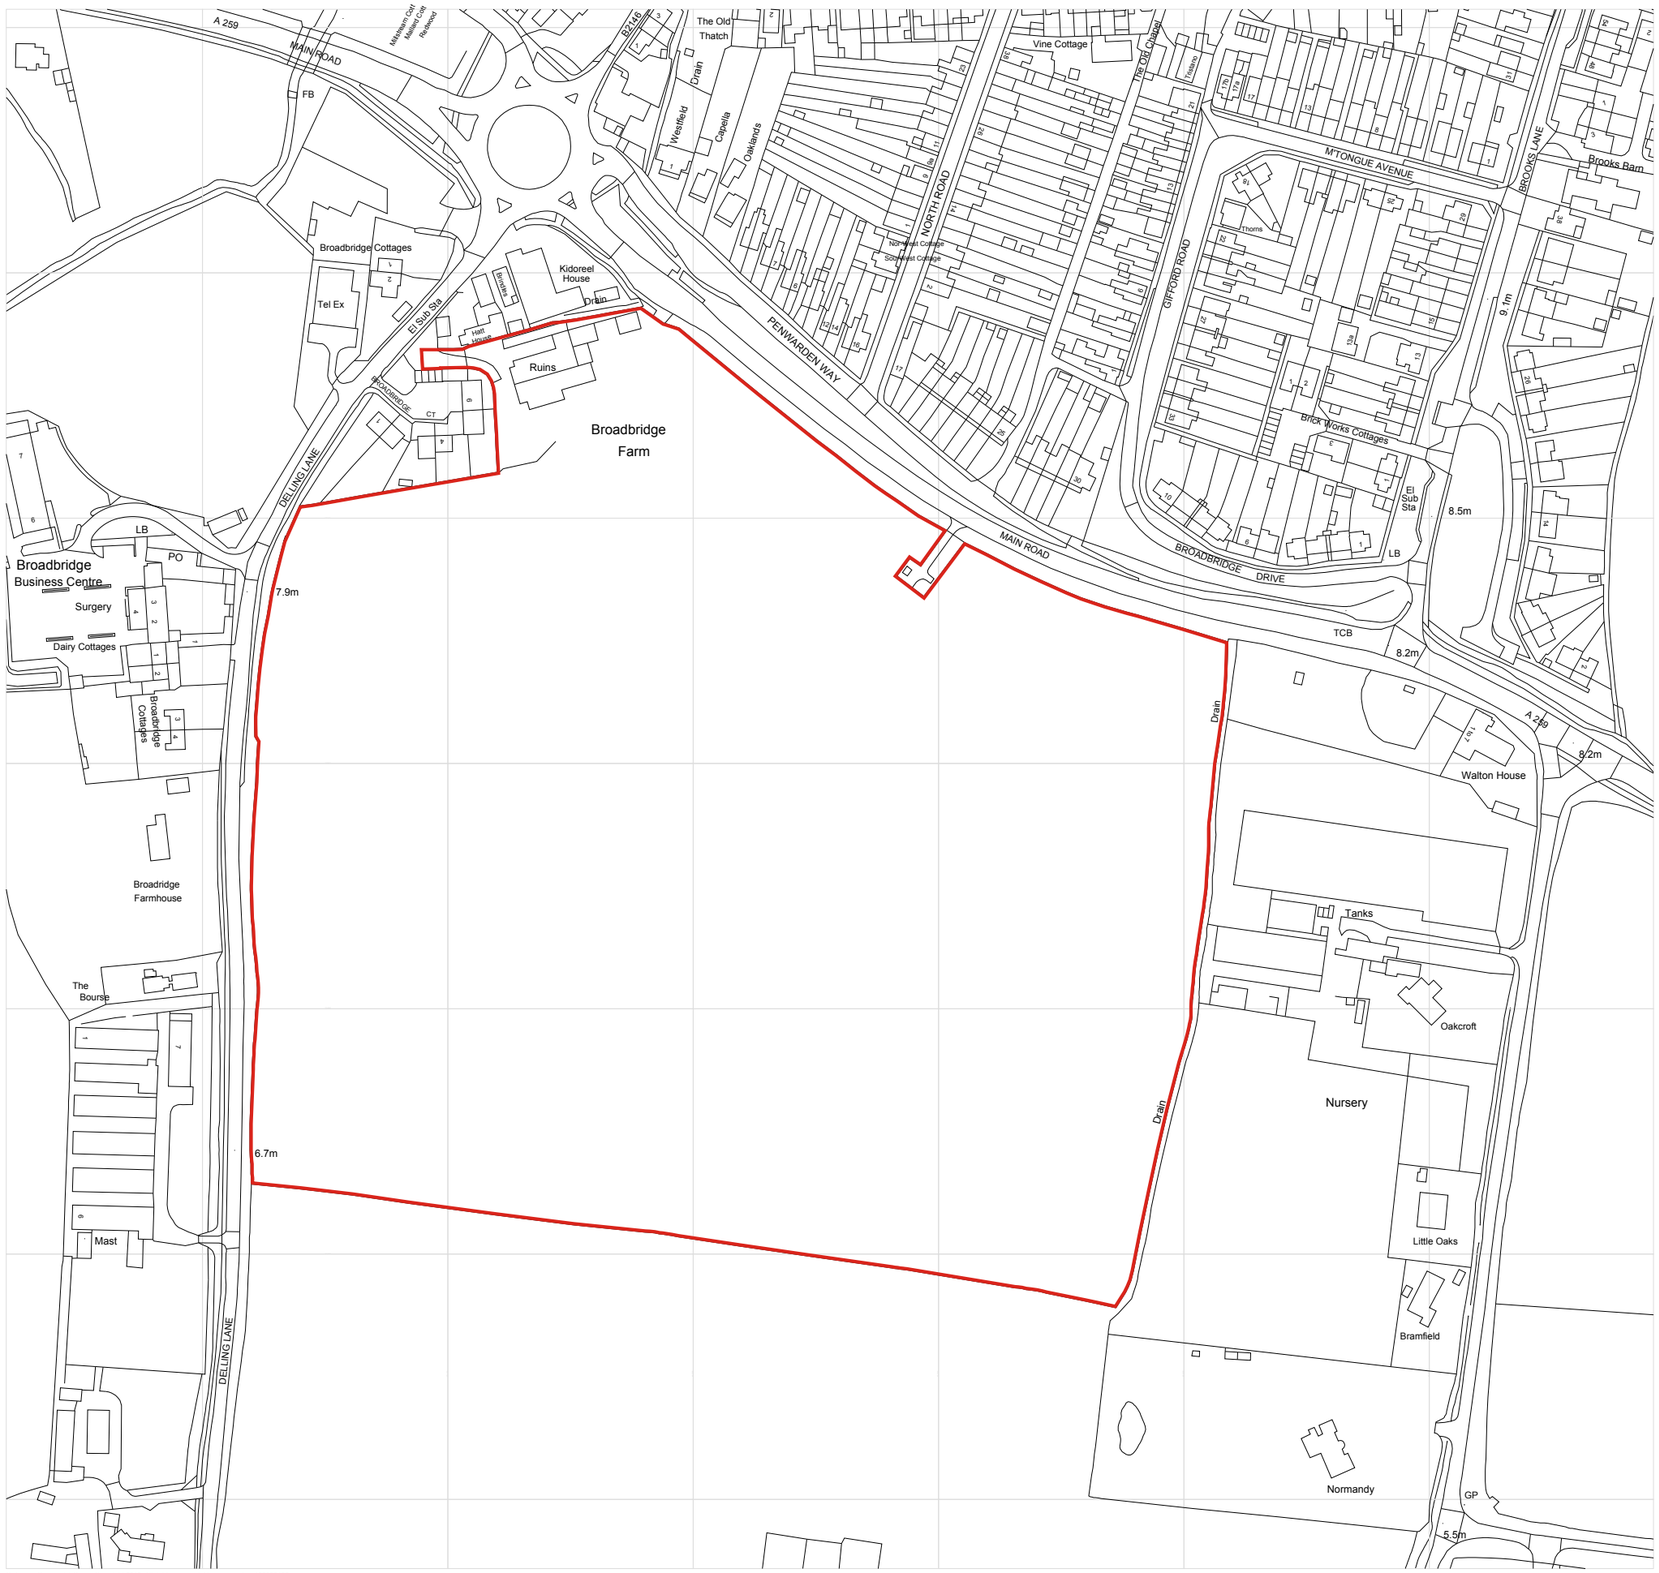

Ordnance Survey, (c) Crown Copyright 2019. All rights reserved. Licence number 100022432

REV	DATE	DESCRIPTION

CALA GROUP LIMITED
Riverside House, Holtspur Lane, Wooburn Green
High Wycombe, Bukinghamshire, HP10 0TJ
Tel: 01628 536200 Fax: 01628 536201
DX: 123610 Wooburn Green E-mail: info@cala.co.uk

Broadbridge Farm, Bosham, West Sussex

Site Location Plan

1 : 2500 @ A3

0 20 40 60 80 100 120

Scale	Dwg No.
1:2500@A3	SL.01
Date	
30.01.19	
Drawn	Rev
MJ	